LEGEND

- PREFERRED ALIGNMENT
- ALTERNATE ALIGNMENT
- EXISTING CLASS 1 BIKE PATH
- EXISTING CLASS 2 BIKE LANE
- PROPOSED CLASS 2 BIKE LANE
- FUTURE PROPOSED ROUTES

GRADE SEPARATED CROSSINGS

- TUNNELS
- UNDERPASSES AND RAMPS
- EXISTING PEDESTRIAN BRIDGES
- NEW PEDESTRIAN BRIDGES
- OVERPASSES

AT GRADE CROSSINGS

- PAINTED CROSSWALKS
- SIGNALIZED INTERSECTIONS

OLD MOUNTAIN VIEW-ALVISO ROAD CROSSING LOOKING NORTH

237 CROSSING (SOUTH SIDE) EAST EMBANKMENT, LOOKING NORTH

TASMAN DRIVE CROSSING, LOOKING NORTH

101 CROSSING (SOUTH SIDE) WEST EMBANKMENT, LOOKING SOUTH

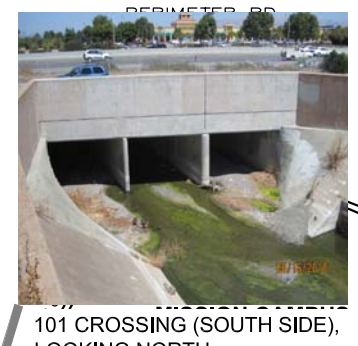

101 CROSSING (SOUTH SIDE), LOOKING NORTH

101 CROSSING (NORTH SIDE) WEST EMBANKMENT, LOOKING NORTH

NOT TO SCALE

Calabazas Creek Trail
Preliminary Alignment Map
Section 1-SF Bay Trail to Highway 101
City of Santa Clara, California

REVISED: 5/31/11

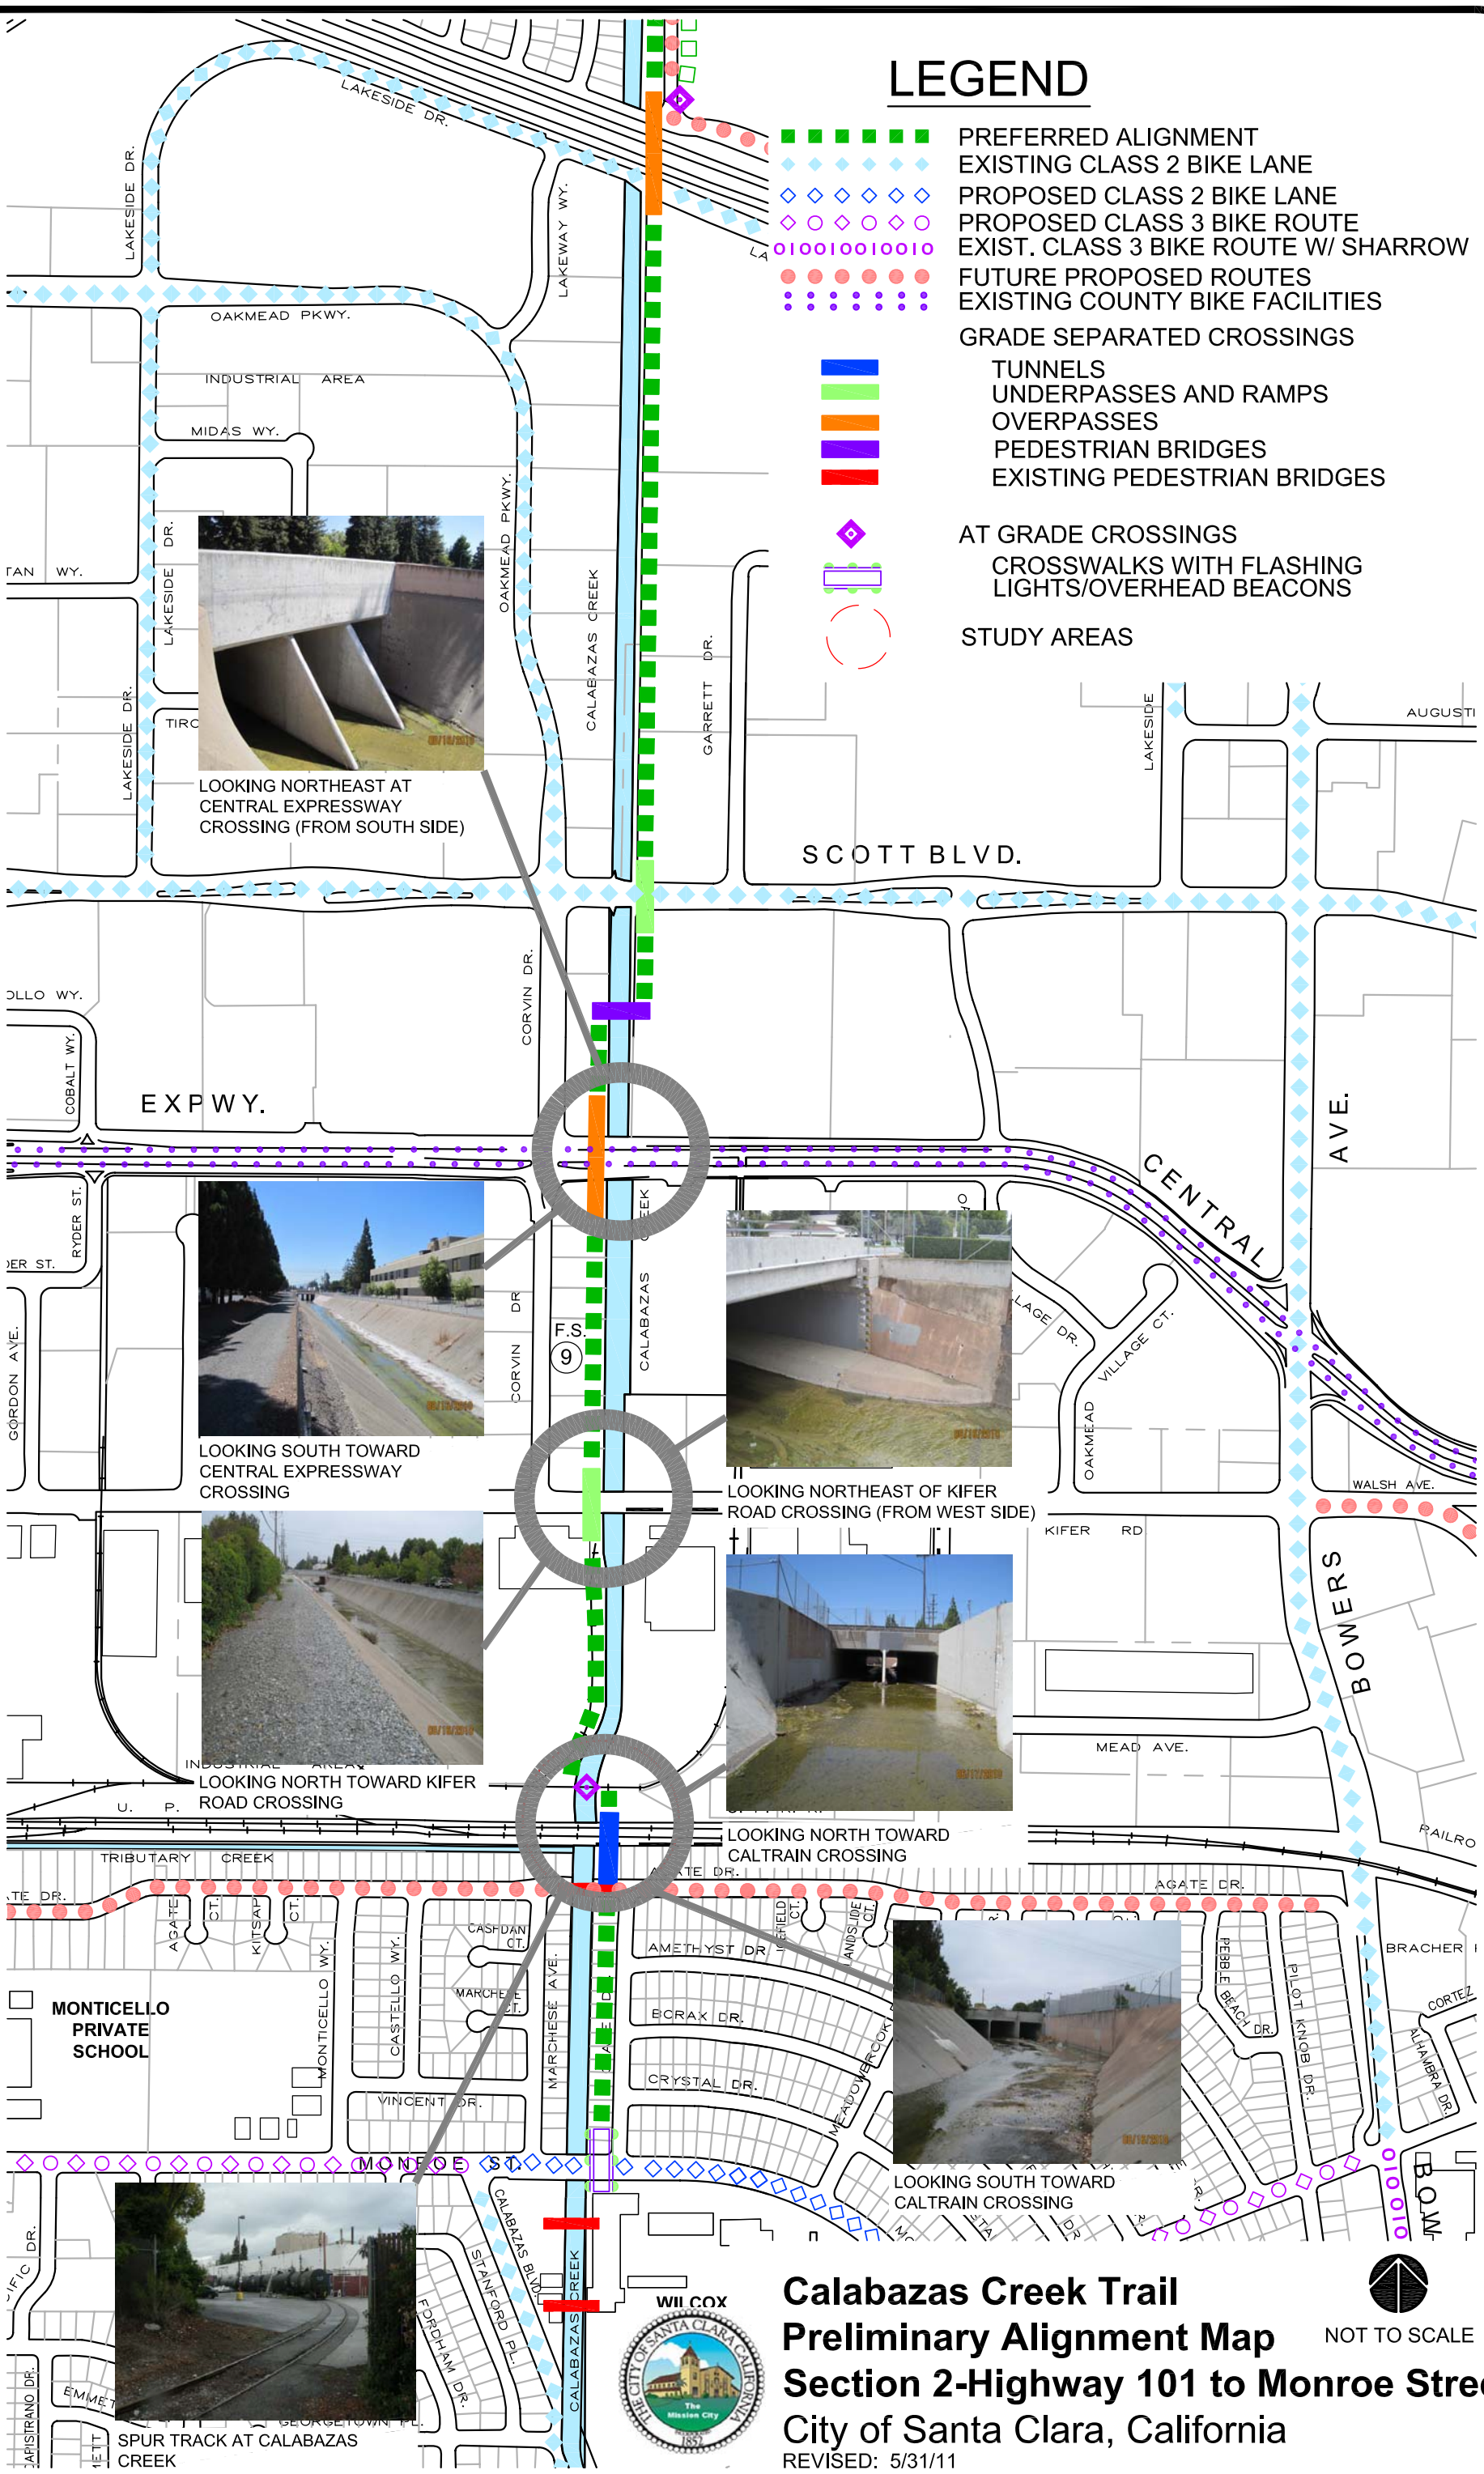
LEGEND
PREFERRED ALIGNMENT
EXISTING CLASS 2 BIKE LANE
PROPOSED CLASS 2 BIKE LANE
PROPOSED CLASS 3 BIKE ROUTE
EXIST. CLASS 3 BIKE ROUTE W/ SHARROW
FUTURE PROPOSED ROUTES
EXISTING COUNTY BIKE FACILITIES
GRADE SEPARATED CROSSINGS
TUNNELS
UNDERPASSES AND RAMPS
OVERPASSES
PEDESTRIAN BRIDGES
EXISTING PEDESTRIAN BRIDGES
AT GRADE CROSSINGS
CROSSWALKS WITH FLASHING LIGHTS/OVERHEAD BEACONS
STUDY AREAS
LAKESIDE DR.
OAKMEAD PKWY.
INDUSTRIAL AREA
MIDAS WY.
LAKEWAY WY.
CALABAZAS CREEK
GARRETT DR.
SCOTT BLVD.
CORVIN DR.
EXPWY.
CENTRAL
AVE.
F.S. 9
VILLAGE DR.
VILLAGE CT.
WALSH AVE.
KIFER RD
BOWERS
MEAD AVE.
TRIBUTARY CREEK
AGATE DR.
AMETHYST DR.
BORAX DR.
CRYSTAL DR.
MONTICELLO PRIVATE SCHOOL
MONTICELLO WY.
CASTELLO WY.
MARCHESE AVE.
VINCENT DR.
MONROE ST.
STANFORD PL.
FORDHAM DR.
PEBBLE BEACH DR.
PILOT KNOB DR.
BRACHER
CORTEZ
ALHAMBRA DR.
B.O.W.
LOOKING NORTHEAST AT CENTRAL EXPRESSWAY CROSSING (FROM SOUTH SIDE)
LOOKING SOUTH TOWARD CENTRAL EXPRESSWAY CROSSING
LOOKING NORTHEAST OF KIFER ROAD CROSSING (FROM WEST SIDE)
LOOKING NORTH TOWARD KIFER ROAD CROSSING
LOOKING NORTH TOWARD CALTRAIN CROSSING
LOOKING SOUTH TOWARD CALTRAIN CROSSING
SPUR TRACK AT CALABAZAS CREEK
WILCOX
THE CITY OF SANTA CLARA CALIFORNIA
The Mission City
NOT TO SCALE
Calabazas Creek Trail
Preliminary Alignment Map
Section 2-Highway 101 to Monroe Street
City of Santa Clara, California
REVISED: 5/31/11

Calabazas Creek Trail
Preliminary Alignment Map
Section 3-Monroe Street to Benton Street

City of Santa Clara, California

REVISED: 5/31/11