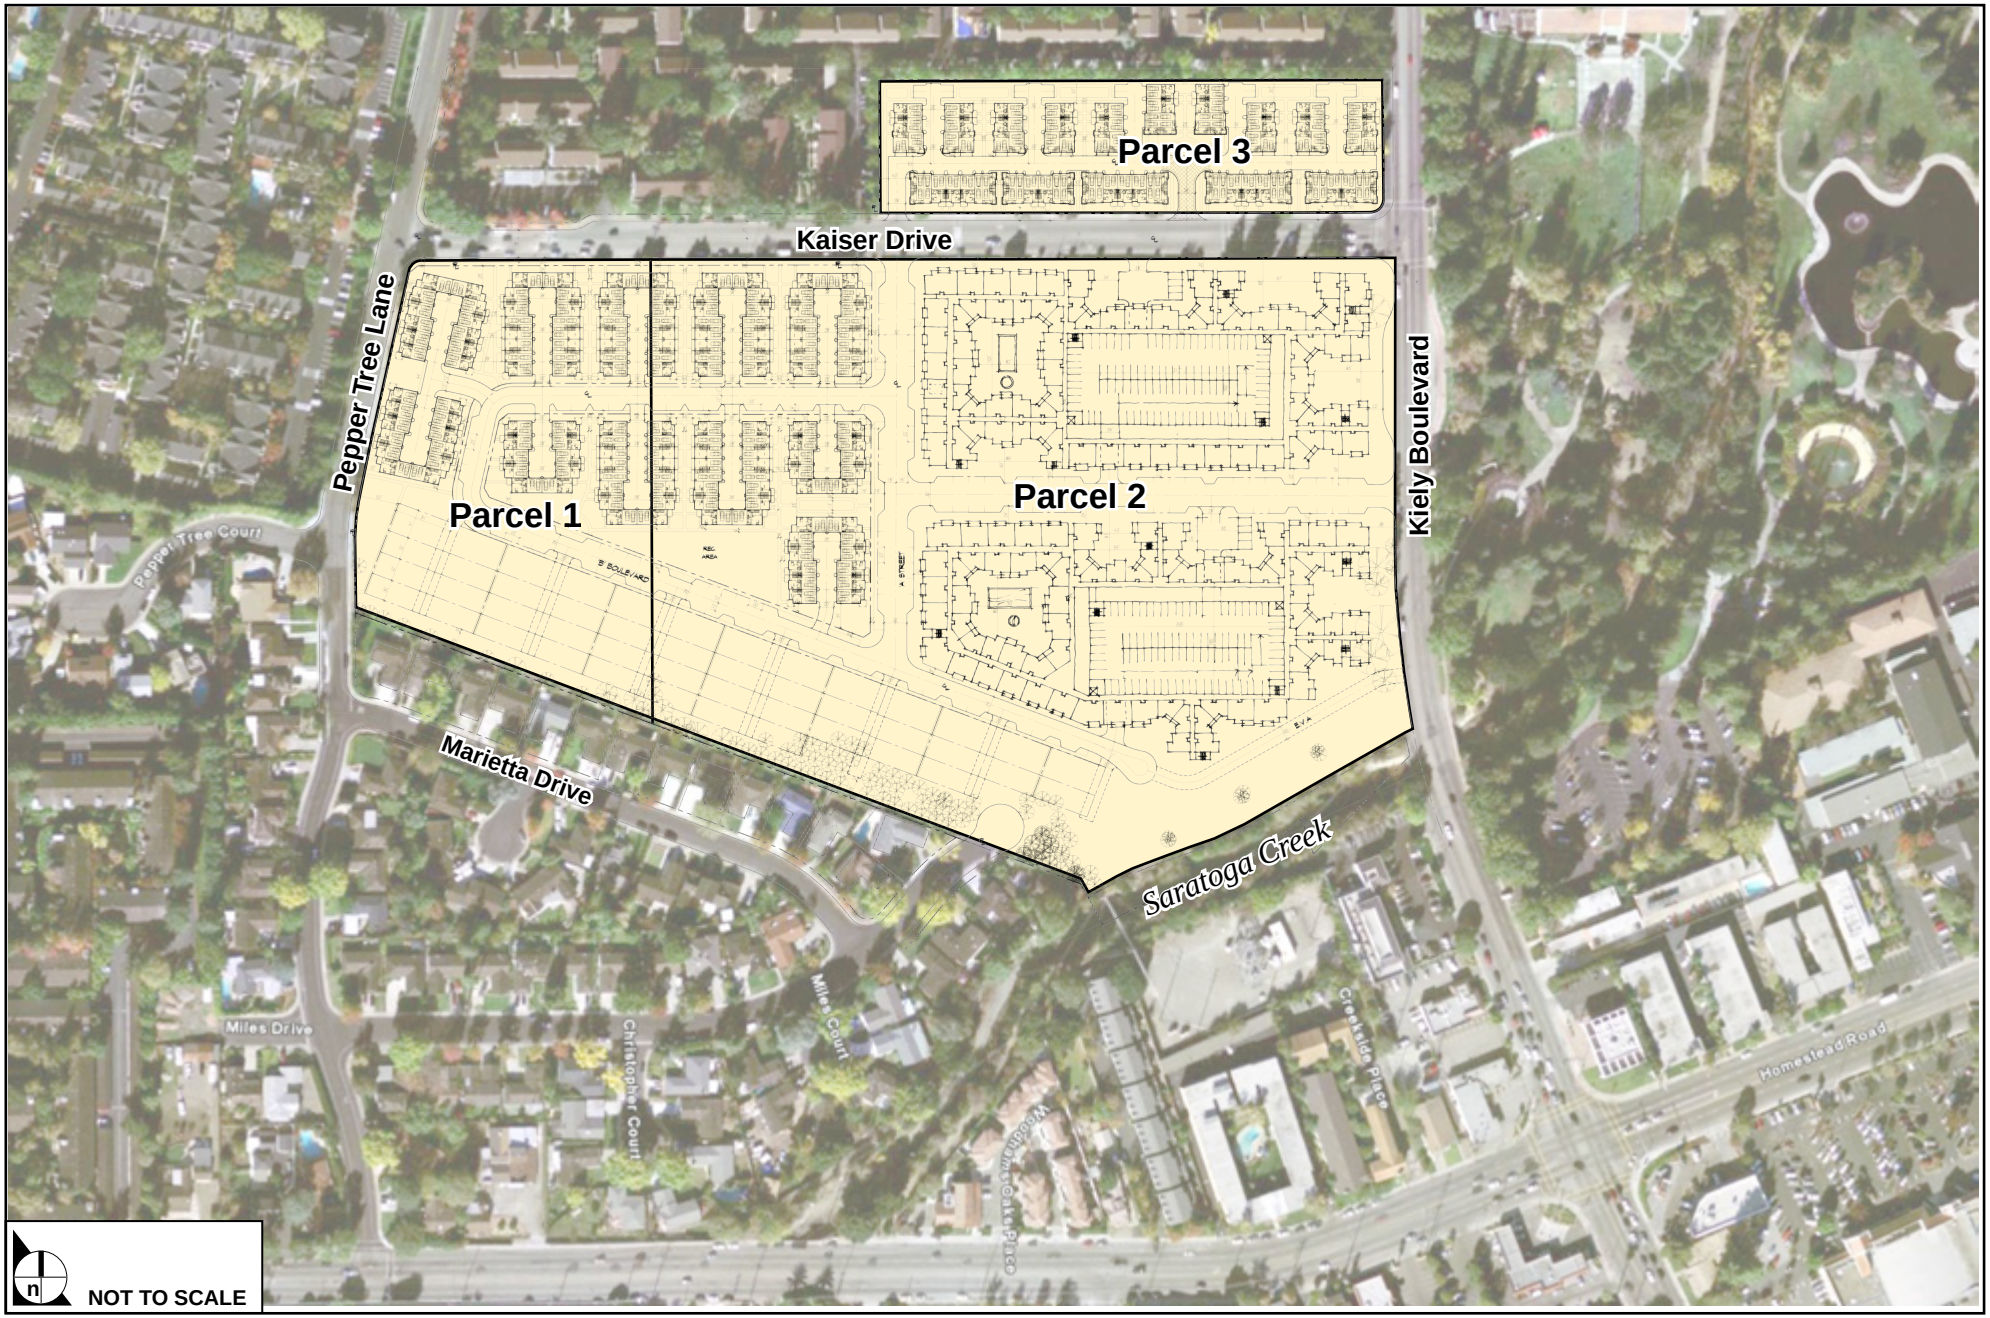

SOURCE: Fairfield Development - December 2007

FIGURE **2**

Proposed Site Plan

966-001•01/08