ORDINANCE No. 1062
SECTION 17-96

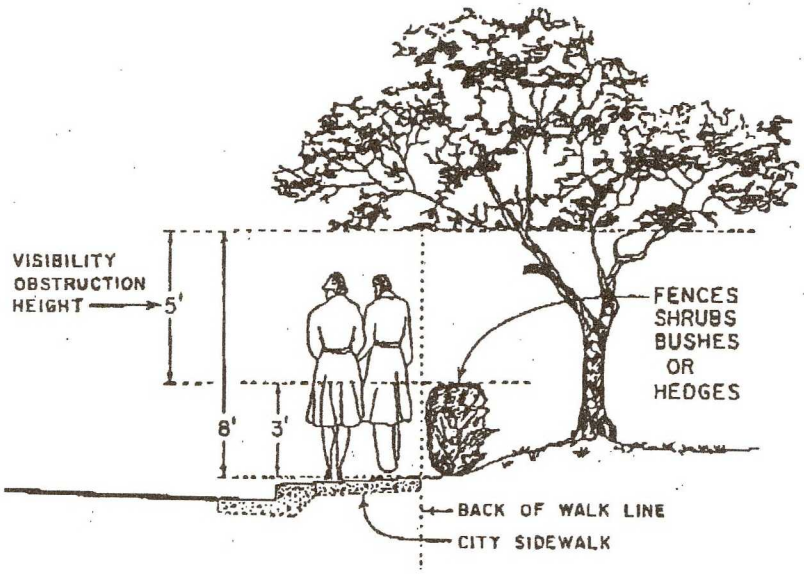

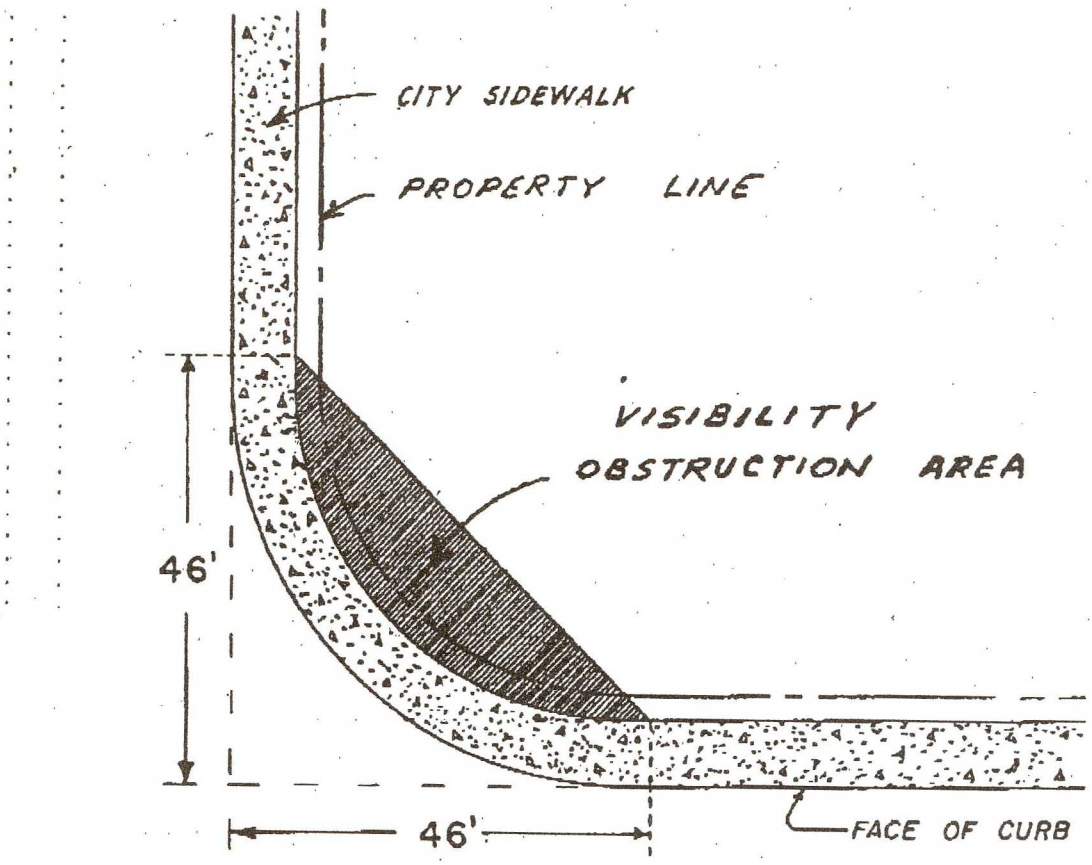

REVISED BY A.C. 11-14-89

Revised J.Y. (TITLE CHANGE)	6-18-87	CITY OF SANTA CLARA	Scale NONE
Drawn By G.F.	10-23-79		Ref.
Checked By		INTERSECTION VISIBILITY OBSTRUCTION CLEARANCE	
Approved.	Date		Tracing No. T-585-A
S. M. CRISTOFANO			
Director of Public Works / City Engineer			

T-585-A

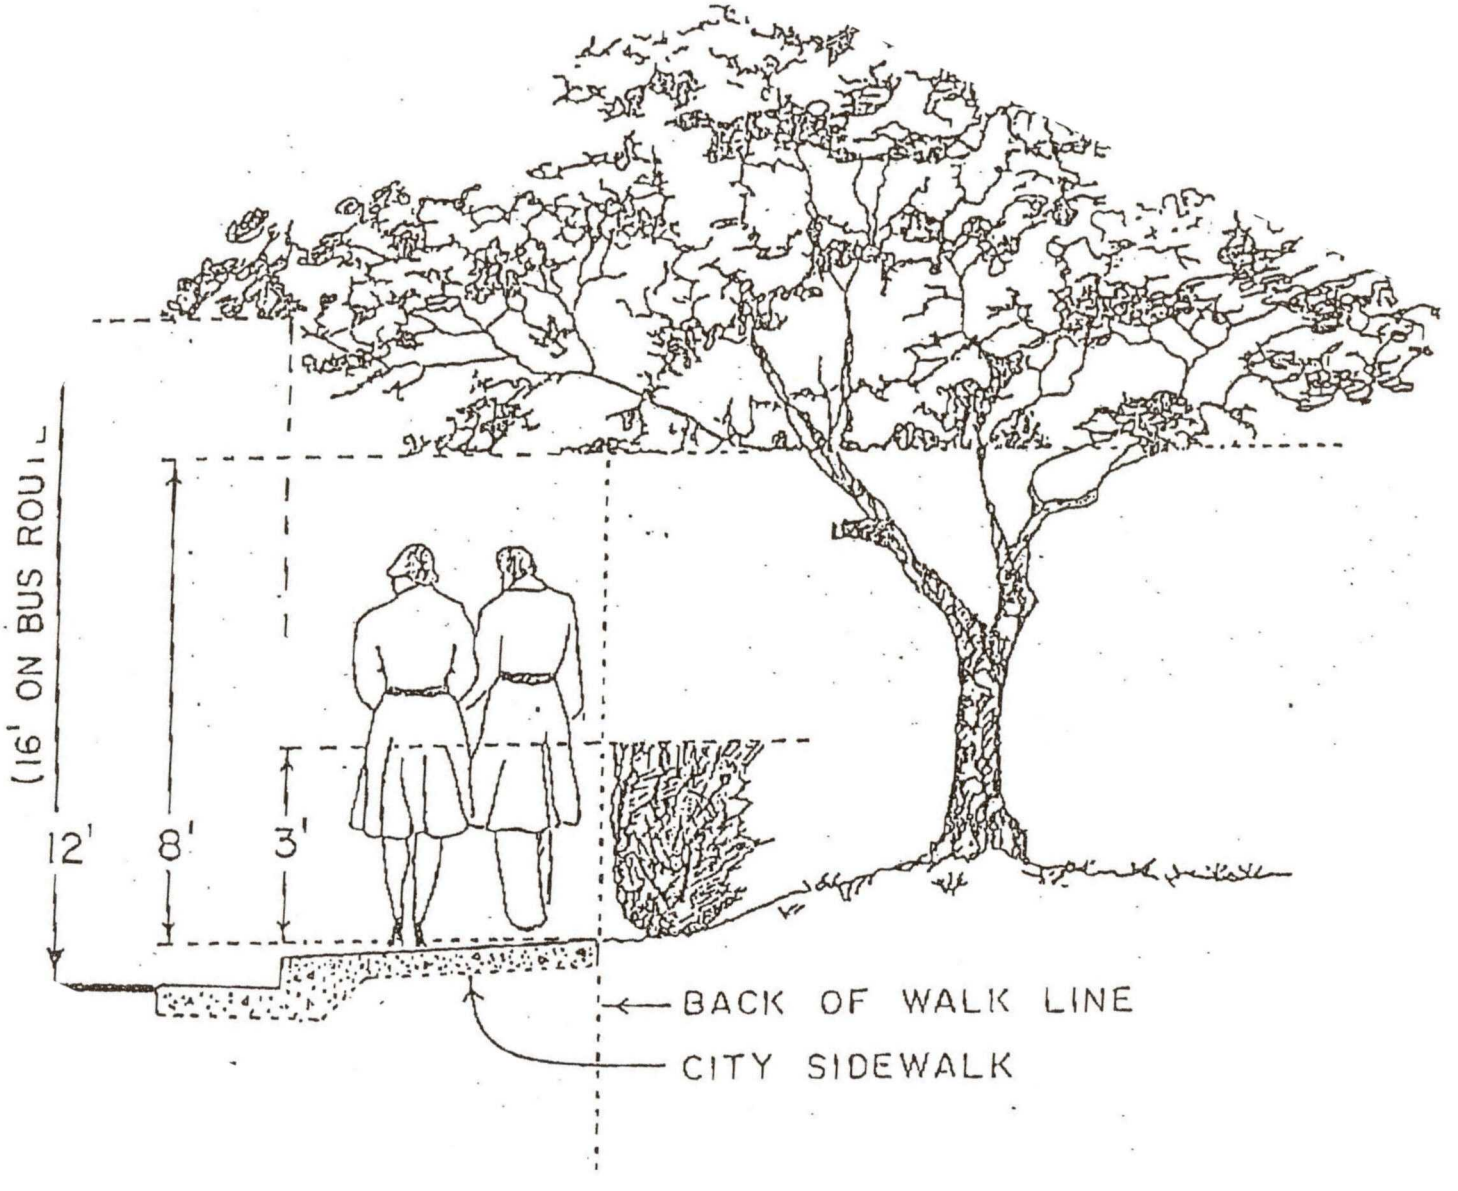
(16' ON BUS ROUTE
12'
8'
3'
BACK OF WALK LINE
CITY SIDEWALK